


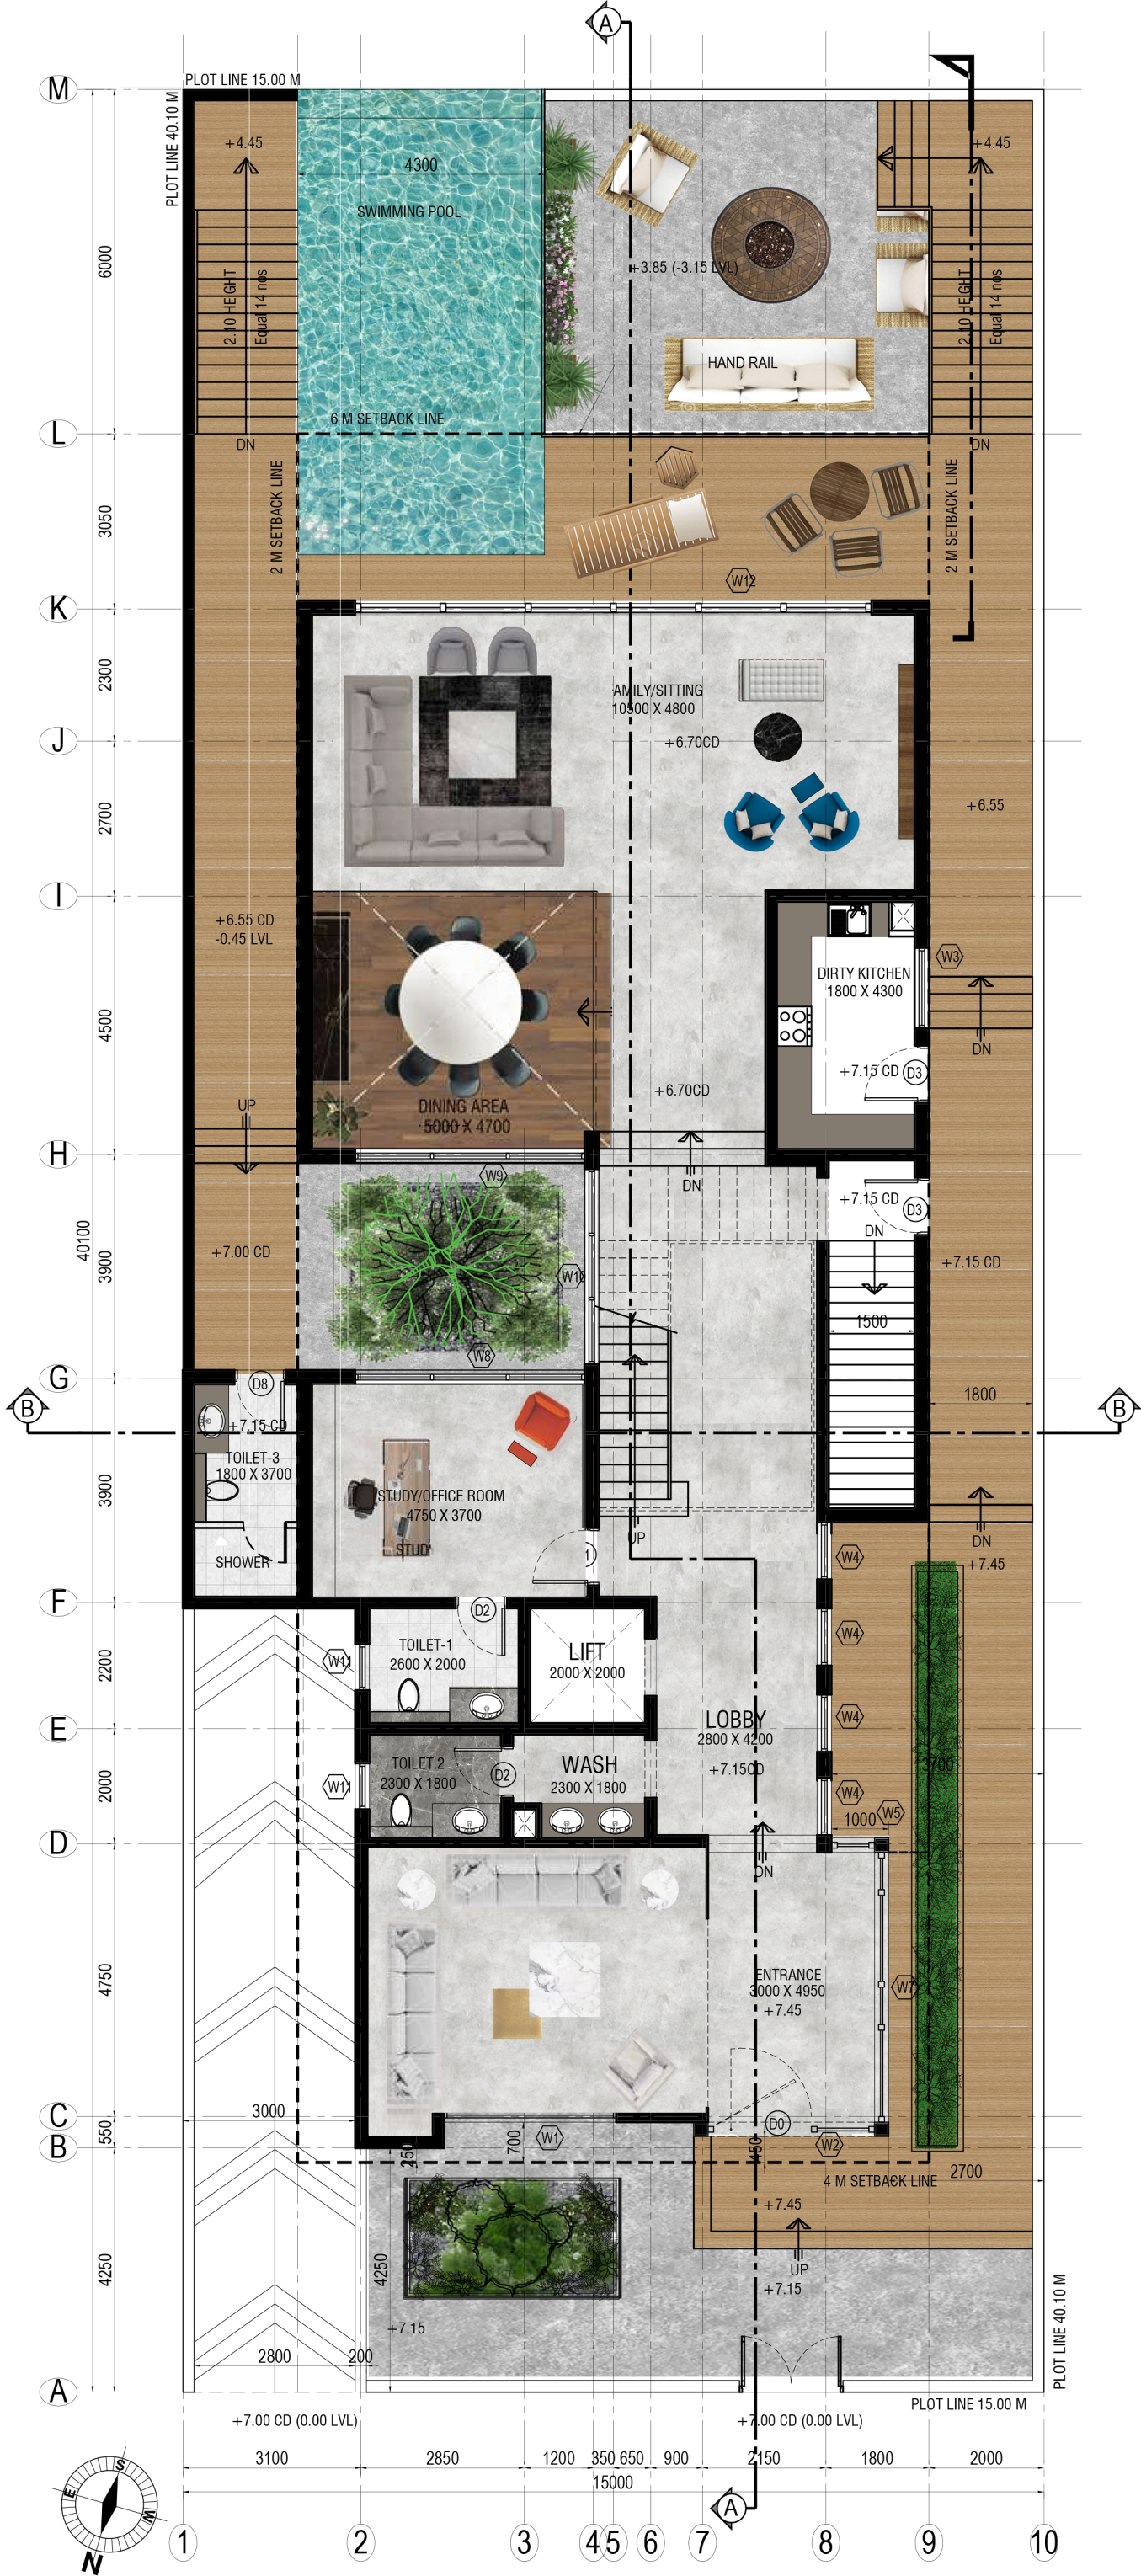

GROUND FLOOR PLAN

SCALE - 1:100